


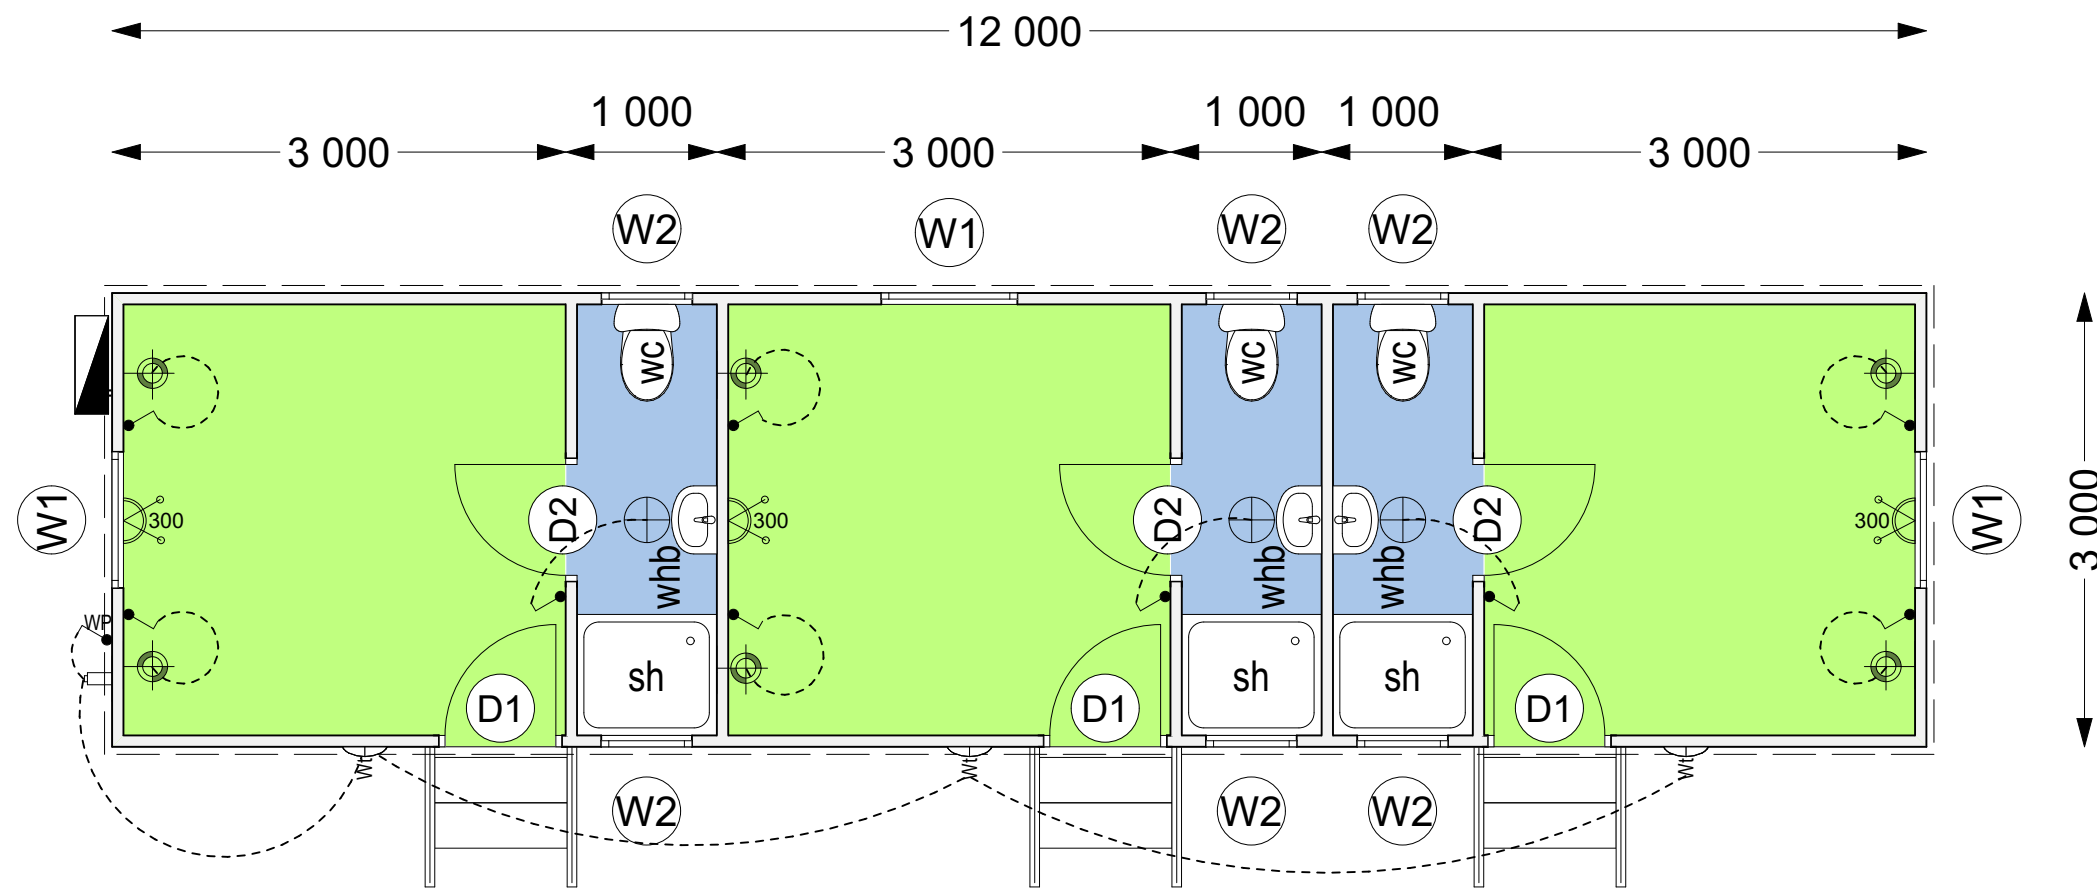

GROUND FLOOR PLAN 1:50



PERSPECTIVE

- Available Substructures:
- Concrete
 - Light weight steel chassis
 - Suspended steel chassis

Notes:

- COPYRIGHT OF THIS DOCUMENT IS RESERVED BY THE ARCHITECT AND THIS DOCUMENT IS ISSUED ON THE EXPRESS CONDITION THAT NO PART OF IT MAY BE REPRODUCED OR TRANSMITTED TO A THIRD PARTY WITHOUT THE WRITTEN PERMISSION OF THE ARCHITECT
- ALL DIMENSIONS AND LEVEL TO BE CHECKED ON SITE BEFORE ANY WORK IS PUT IN HAND.
- THE DRAWING MAY NOT BE SCALED.
- ANY DISCREPANCIES ARE TO BE IMMEDIATELY REPORTED TO THE ARCHITECT
- ALL WORK IS TO BE CARRIED OUT IN ACCORDANCE WITH THE N.B.R. SABS 10400 AND LOCAL AUTHORITY REGULATIONS.

REV NO.	DATE.	DESCRIPTION
---------	-------	-------------

--	--	--

Panelman (PTY) Ltd

Reg no. 2012/085401/07
220 Greyling street
Rosslyn
Pretoria
0200
012 941 5808
admin2@pmeng.co.za

Project title:
**3 Room En-Suite Unit
(12000x3000):**

Drawing title:
Floor plan & perspective

Scale:	Date	
as shown	2016 - 08 - 25	
Drawn:	Checked:	Drawing no.
PB	NB	G0003_34_18
NOT FOR CONSTRUCTION		REVISION: 0