


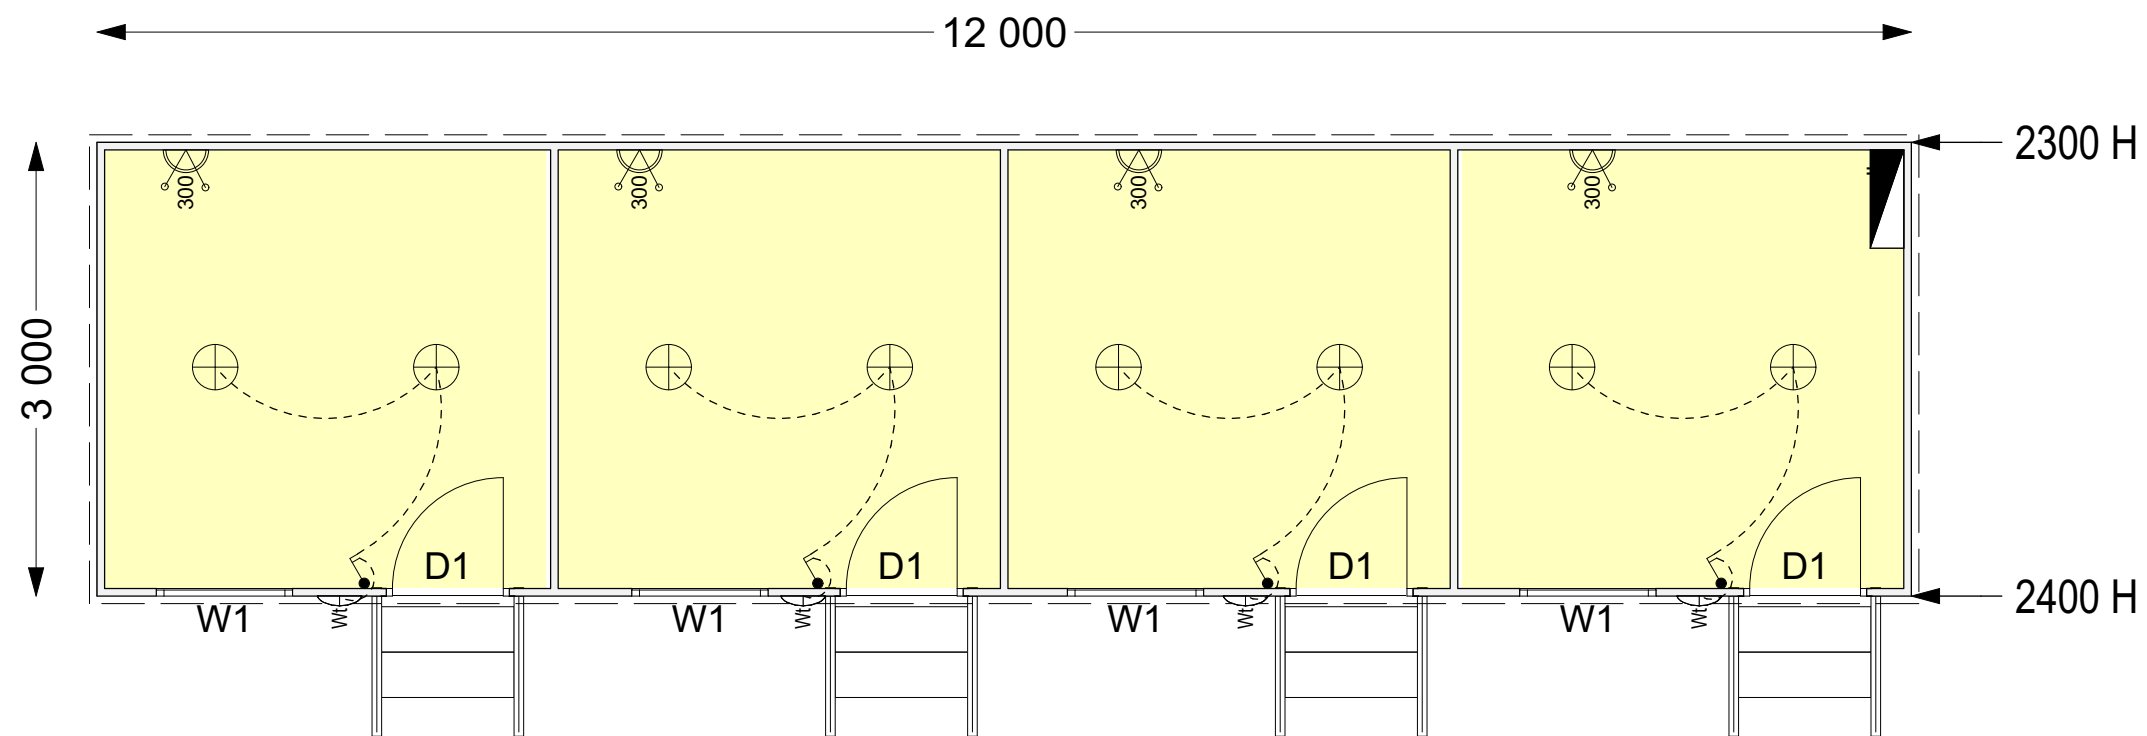

GROUND FLOOR PLAN **1:50**



PERSPECTIVE

Available Substructures:
 - Concrete
 - Light weight steel chassis
 - Suspended steel chassis

Notes:
 • COPYRIGHT OF THIS DOCUMENT IS RESERVED BY THE ARCHITECT AND THIS DOCUMENT IS ISSUED ON THE EXPRESS CONDITION THAT NO PART OF IT MAY BE REPRODUCED OR TRANSMITTED TO A THIRD PARTY WITHOUT THE WRITTEN PERMISSION OF THE ARCHITECT
 • ALL DIMENSIONS AND LEVEL TO BE CHECKED ON SITE BEFORE ANY WORK IS PUT IN HAND.
 • THE DRAWING MAY NOT BE SCALED.
 • ANY DISCREPANCIES ARE TO BE IMMEDIATELY REPORTED TO THE ARCHITECT
 • ALL WORK IS TO BE CARRIED OUT IN ACCORDANCE WITH THE N.B.R. SABS 10400 AND LOCAL AUTHORITY REGULATIONS.

REV NO.	DATE.	DESCRIPTION
---------	-------	-------------

Panelman (PTY) Ltd
 Reg no. 2012/085401/07
 220 Greyling street
 Rosslyn
 Pretoria
 0200
 012 941 5808
 admin2
 @pmeng.co.za

Project title:
4 Room Unit (12000x3000)

Drawing title:
Floor plan & perspective

Scale: as shown
 Date: 2016 - 08 - 25

Drawn: PB
 Checked: NB
 Drawing no.: G0003_09_17

NOT FOR CONSTRUCTION
 REVISION: **0**